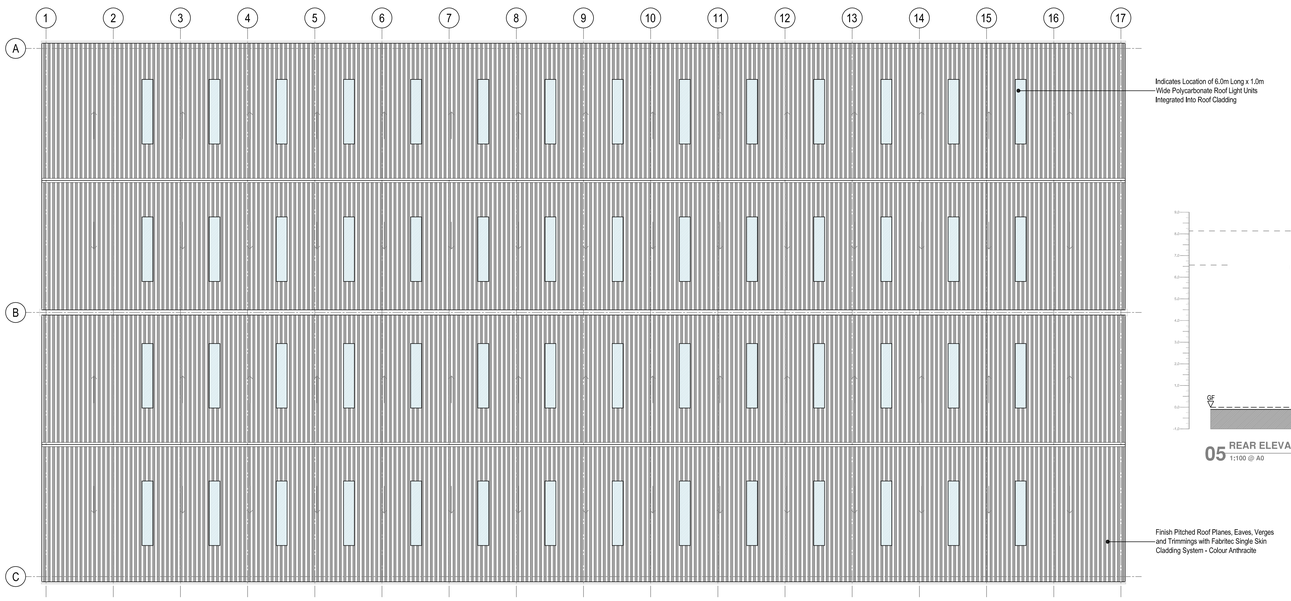

02 ROOF PLAN LAYOUT
1:200 @ A0

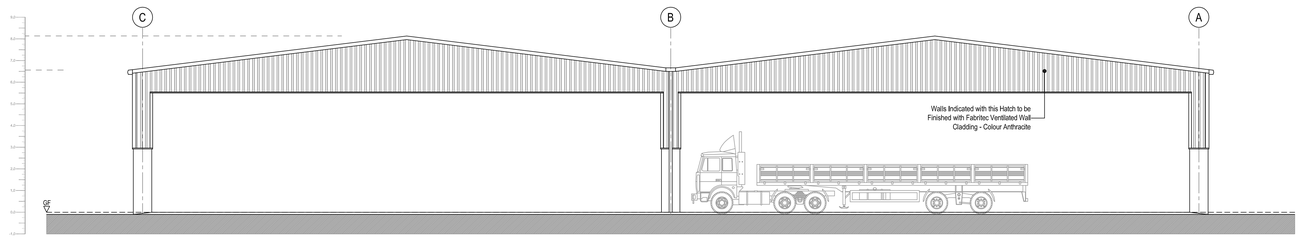

05 REAR ELEVATION (facing North)
1:100 @ A0

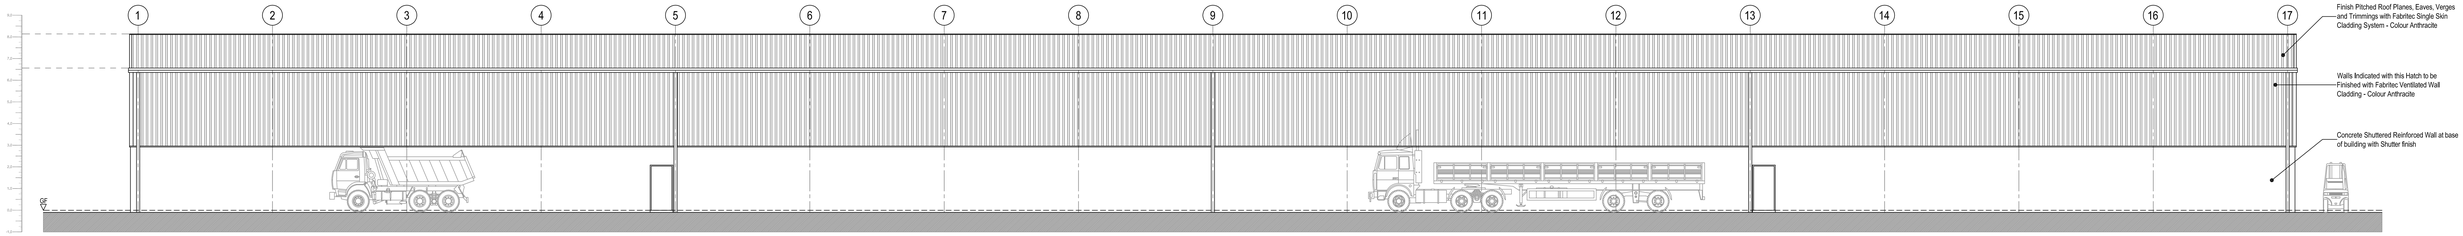

06 SIDE ELEVATION (facing River Faughan)
1:100 @ A0

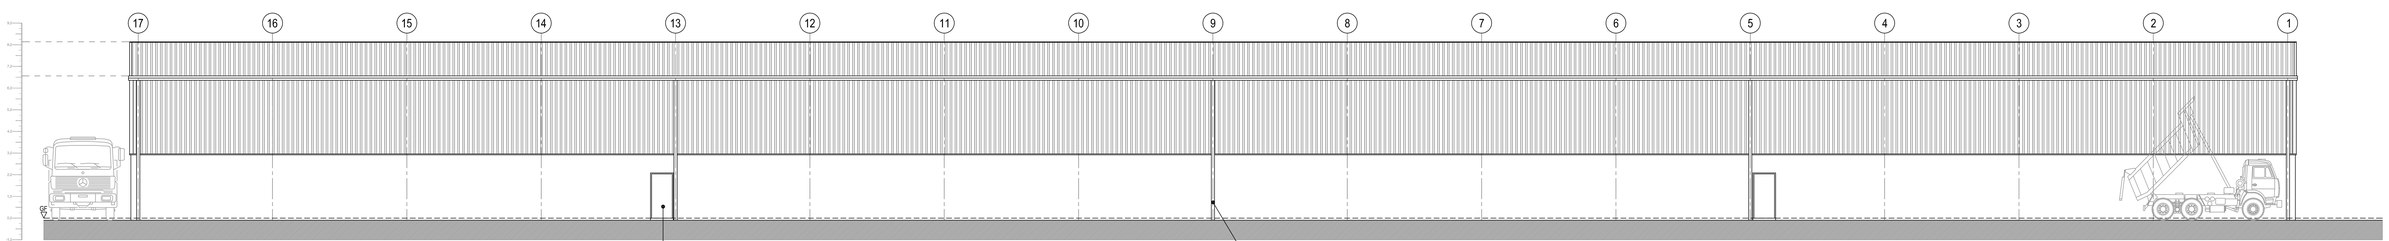

07 SIDE ELEVATION (facing Glenshane Road)
1:100 @ A0

1:200
4m 0 4m 8m 12m 16m 20m

1:100
2m 0 2m 4m 6m 8m 10m

revision		date	project	title
-	-	-	Proposed Extension to Concrete Works, 91 Glenshane Road, Drumahoe for W & J Chambers	**(Pre-Planning Community Consultation Drawing)** **Proposed Roof Plan, Rear and Side Elevations**

- COPYRIGHT © of this drawing is reserved by JC | DesignStudio
- Do not scale off this drawing ; All dimensions to be checked on site

project no.	drawing no.	scale	drawn by	date	revision
22-16	AL (0) 02	1:100 & 1:200 @ A0	J. C.	July 2022	-

JC | DesignStudio
Architecture - Project Management - Development
88a Duke Street BT47 6DQ - (t) 077296 54686
(e) john@jc-designstudio.com (w) www.jc-designstudio.com